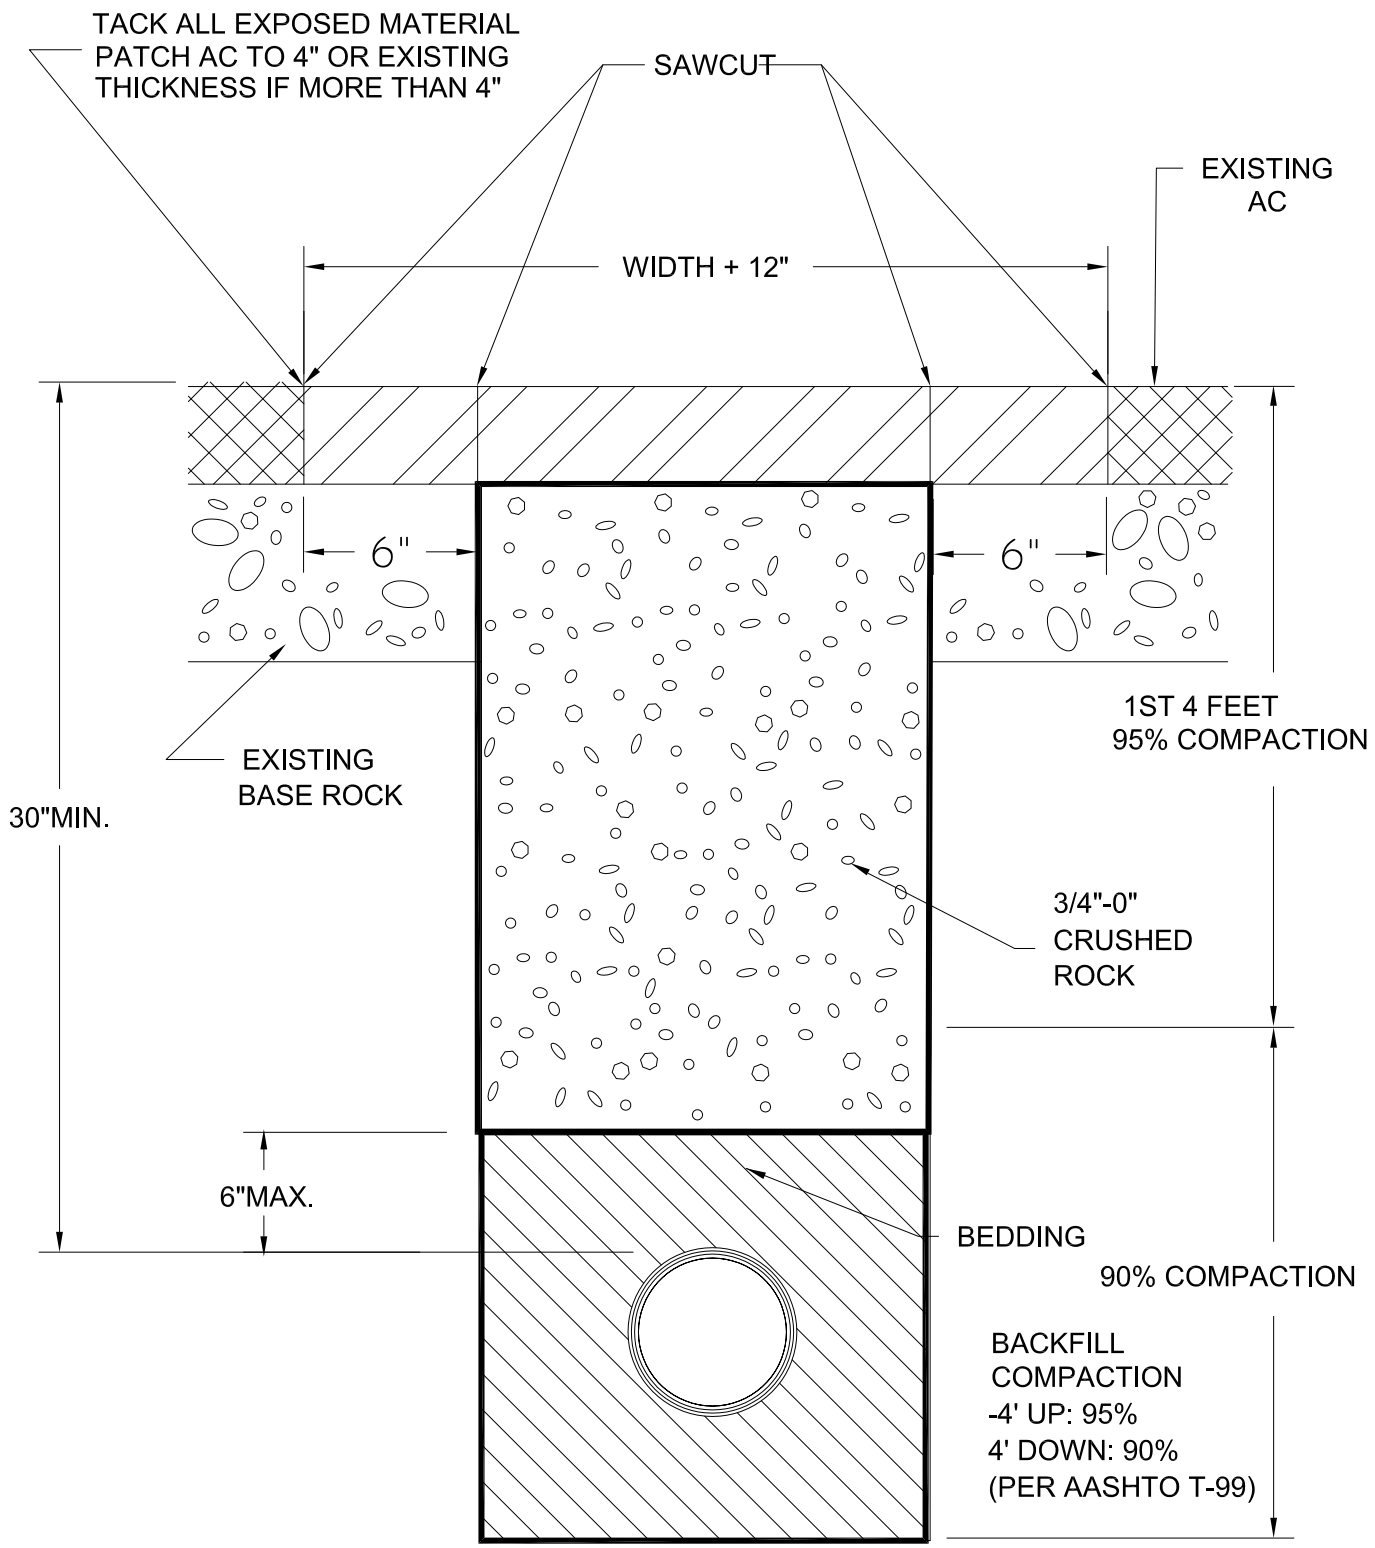

T-CUT ASPHALT REPAIR OVER TRENCH

ENGINEERING
DEPARTMENT
1924 COUNCIL STREET
P.O. BOX 326
FOREST GROVE, OR 97116

city of forest grove