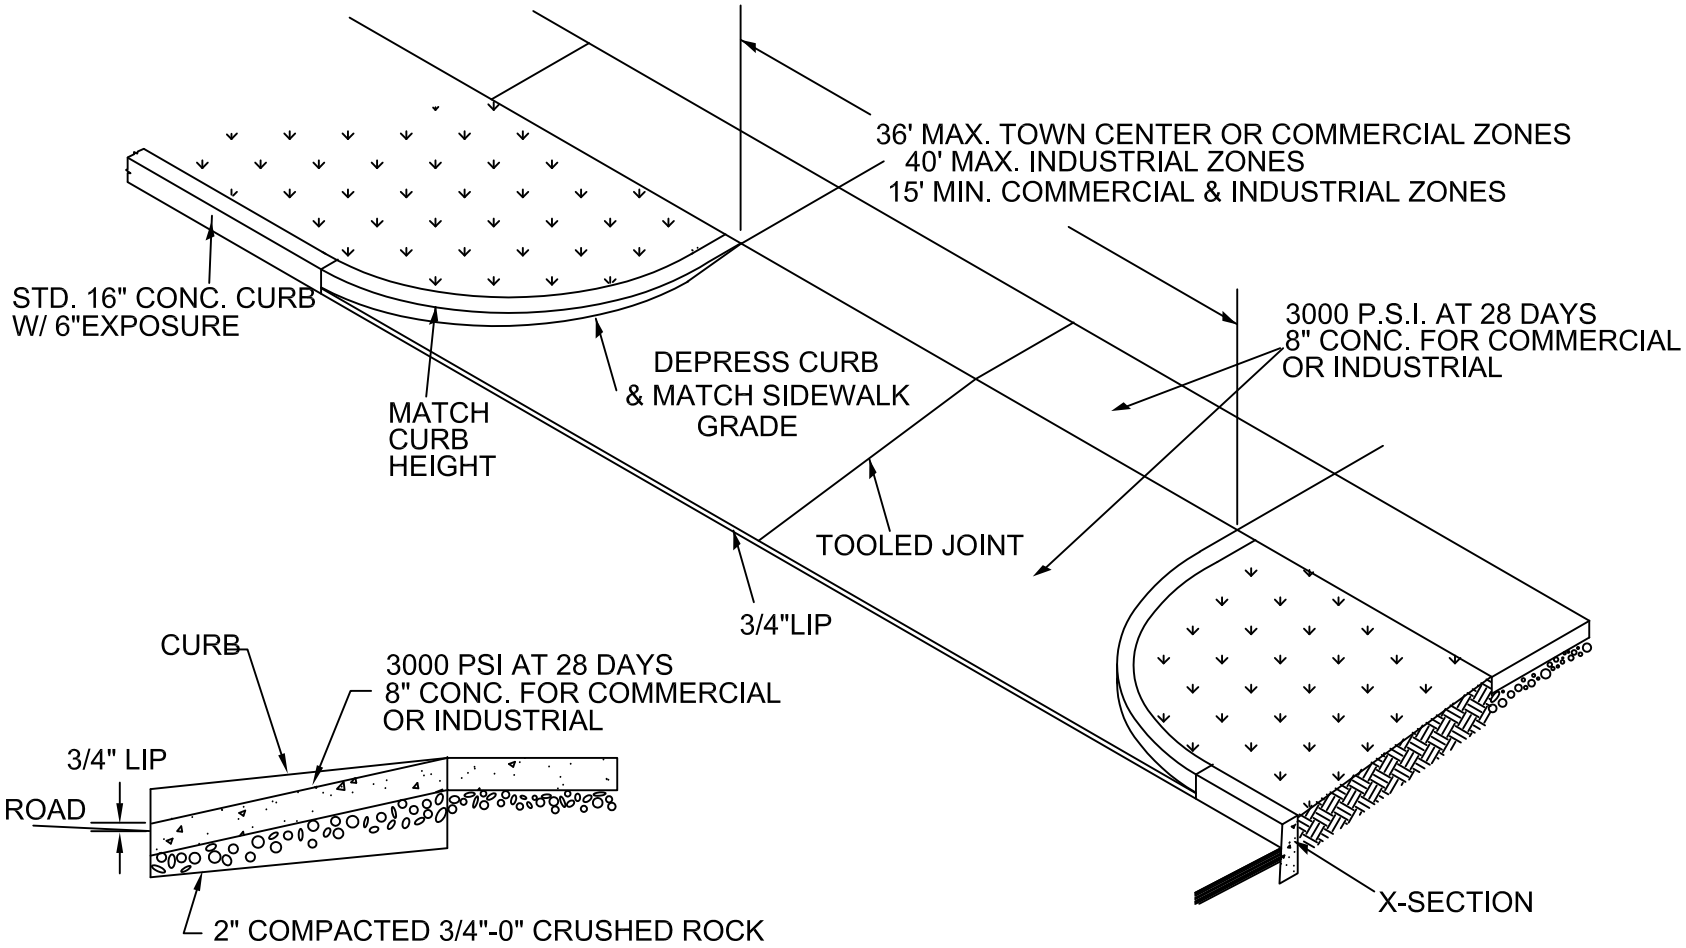

COMMERCIAL OR INDUSTRIAL OPTIONAL DRIVEWAY TYPE DETAIL

ENGINEERING DEPARTMENT
1924 COUNCIL STREET
P.O. BOX 326
FOREST GROVE, OR 97116

city of forest grove